Scale: 1''=20'

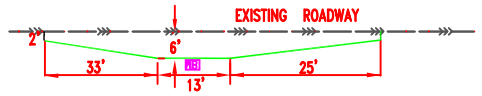

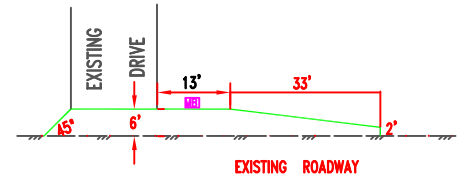

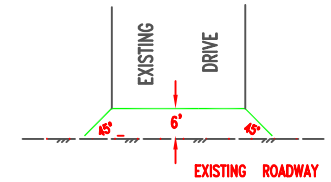

NOTE: Typical Section for Mailbox and Driveway aprons shall be Three Inches(3") of Type 448 Material on Six Inches(6") of Item 304 Aggregate.
NOTE: Provide 1' Asphalt Apron at all other driveways.

ROAD 2 WIDENING
S.R. 281 TO C.R. J

MAILBOX AND DRIVEWAY DETAIL

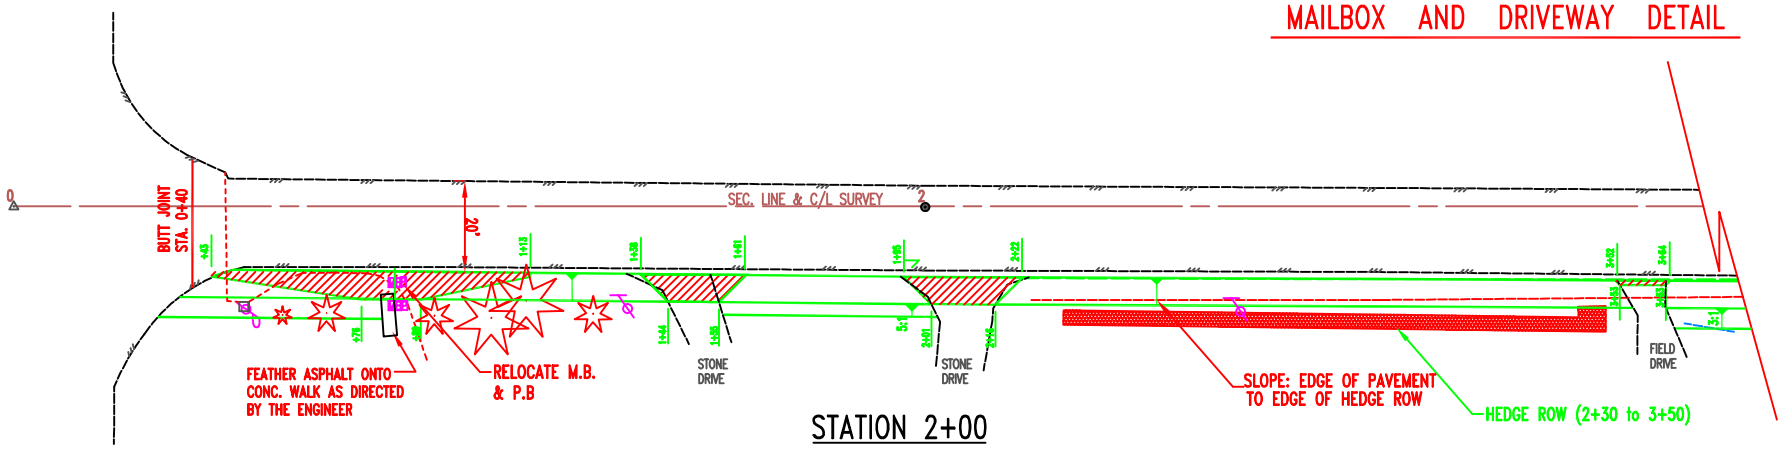

STATION 2+00

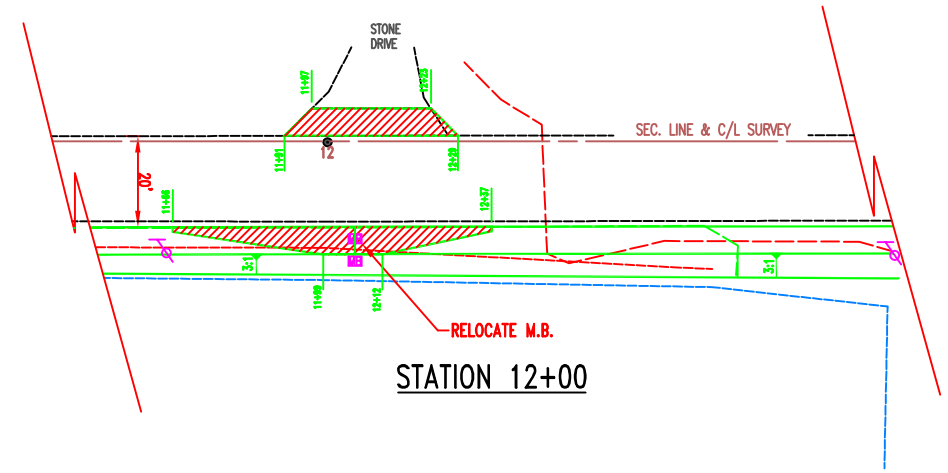

STATION 12+00

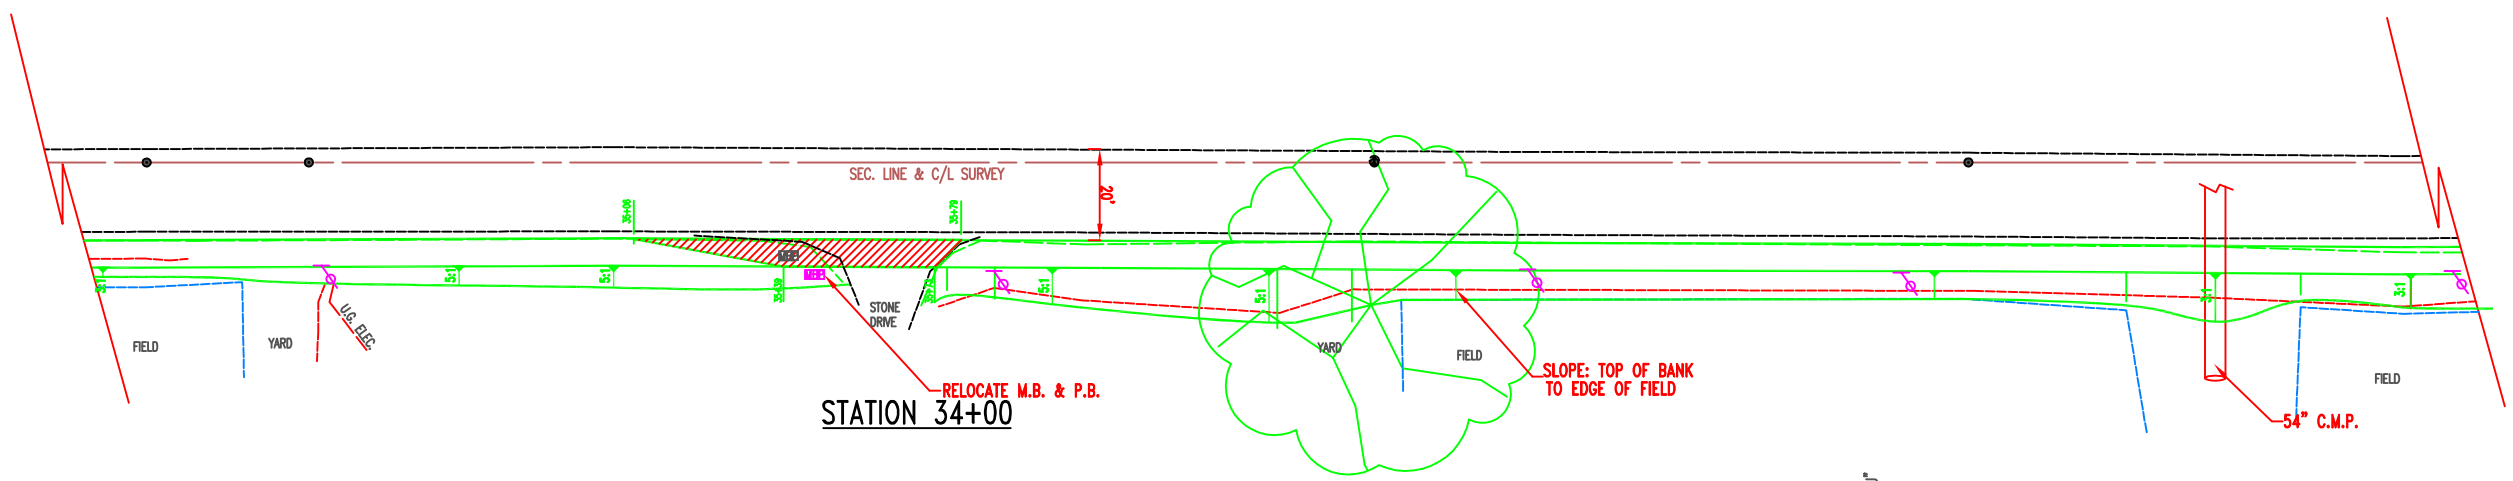

STATION 34+00

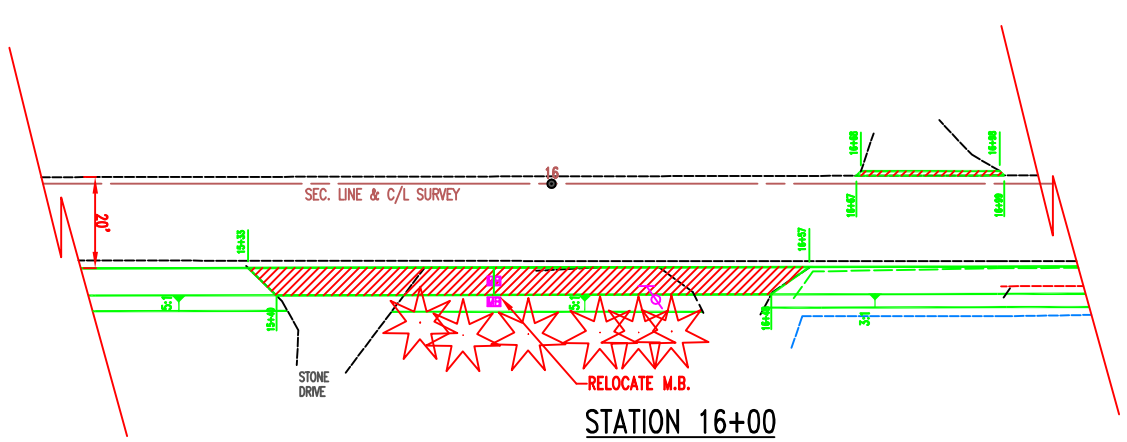

STATION 16+00

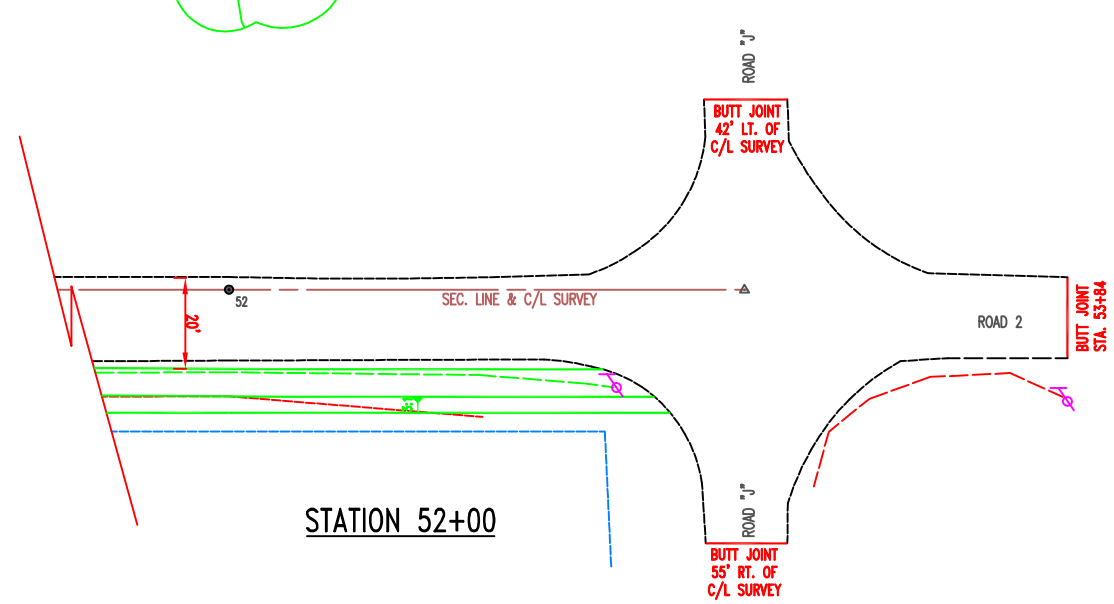

STATION 52+00

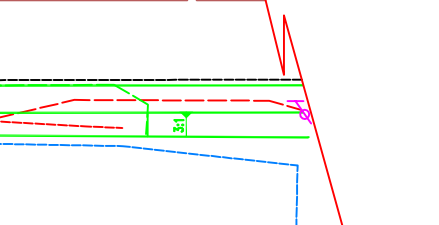

TYPICAL PAVEMENT DETAIL

R13/ROADS/2-SR281_J/PLAN1