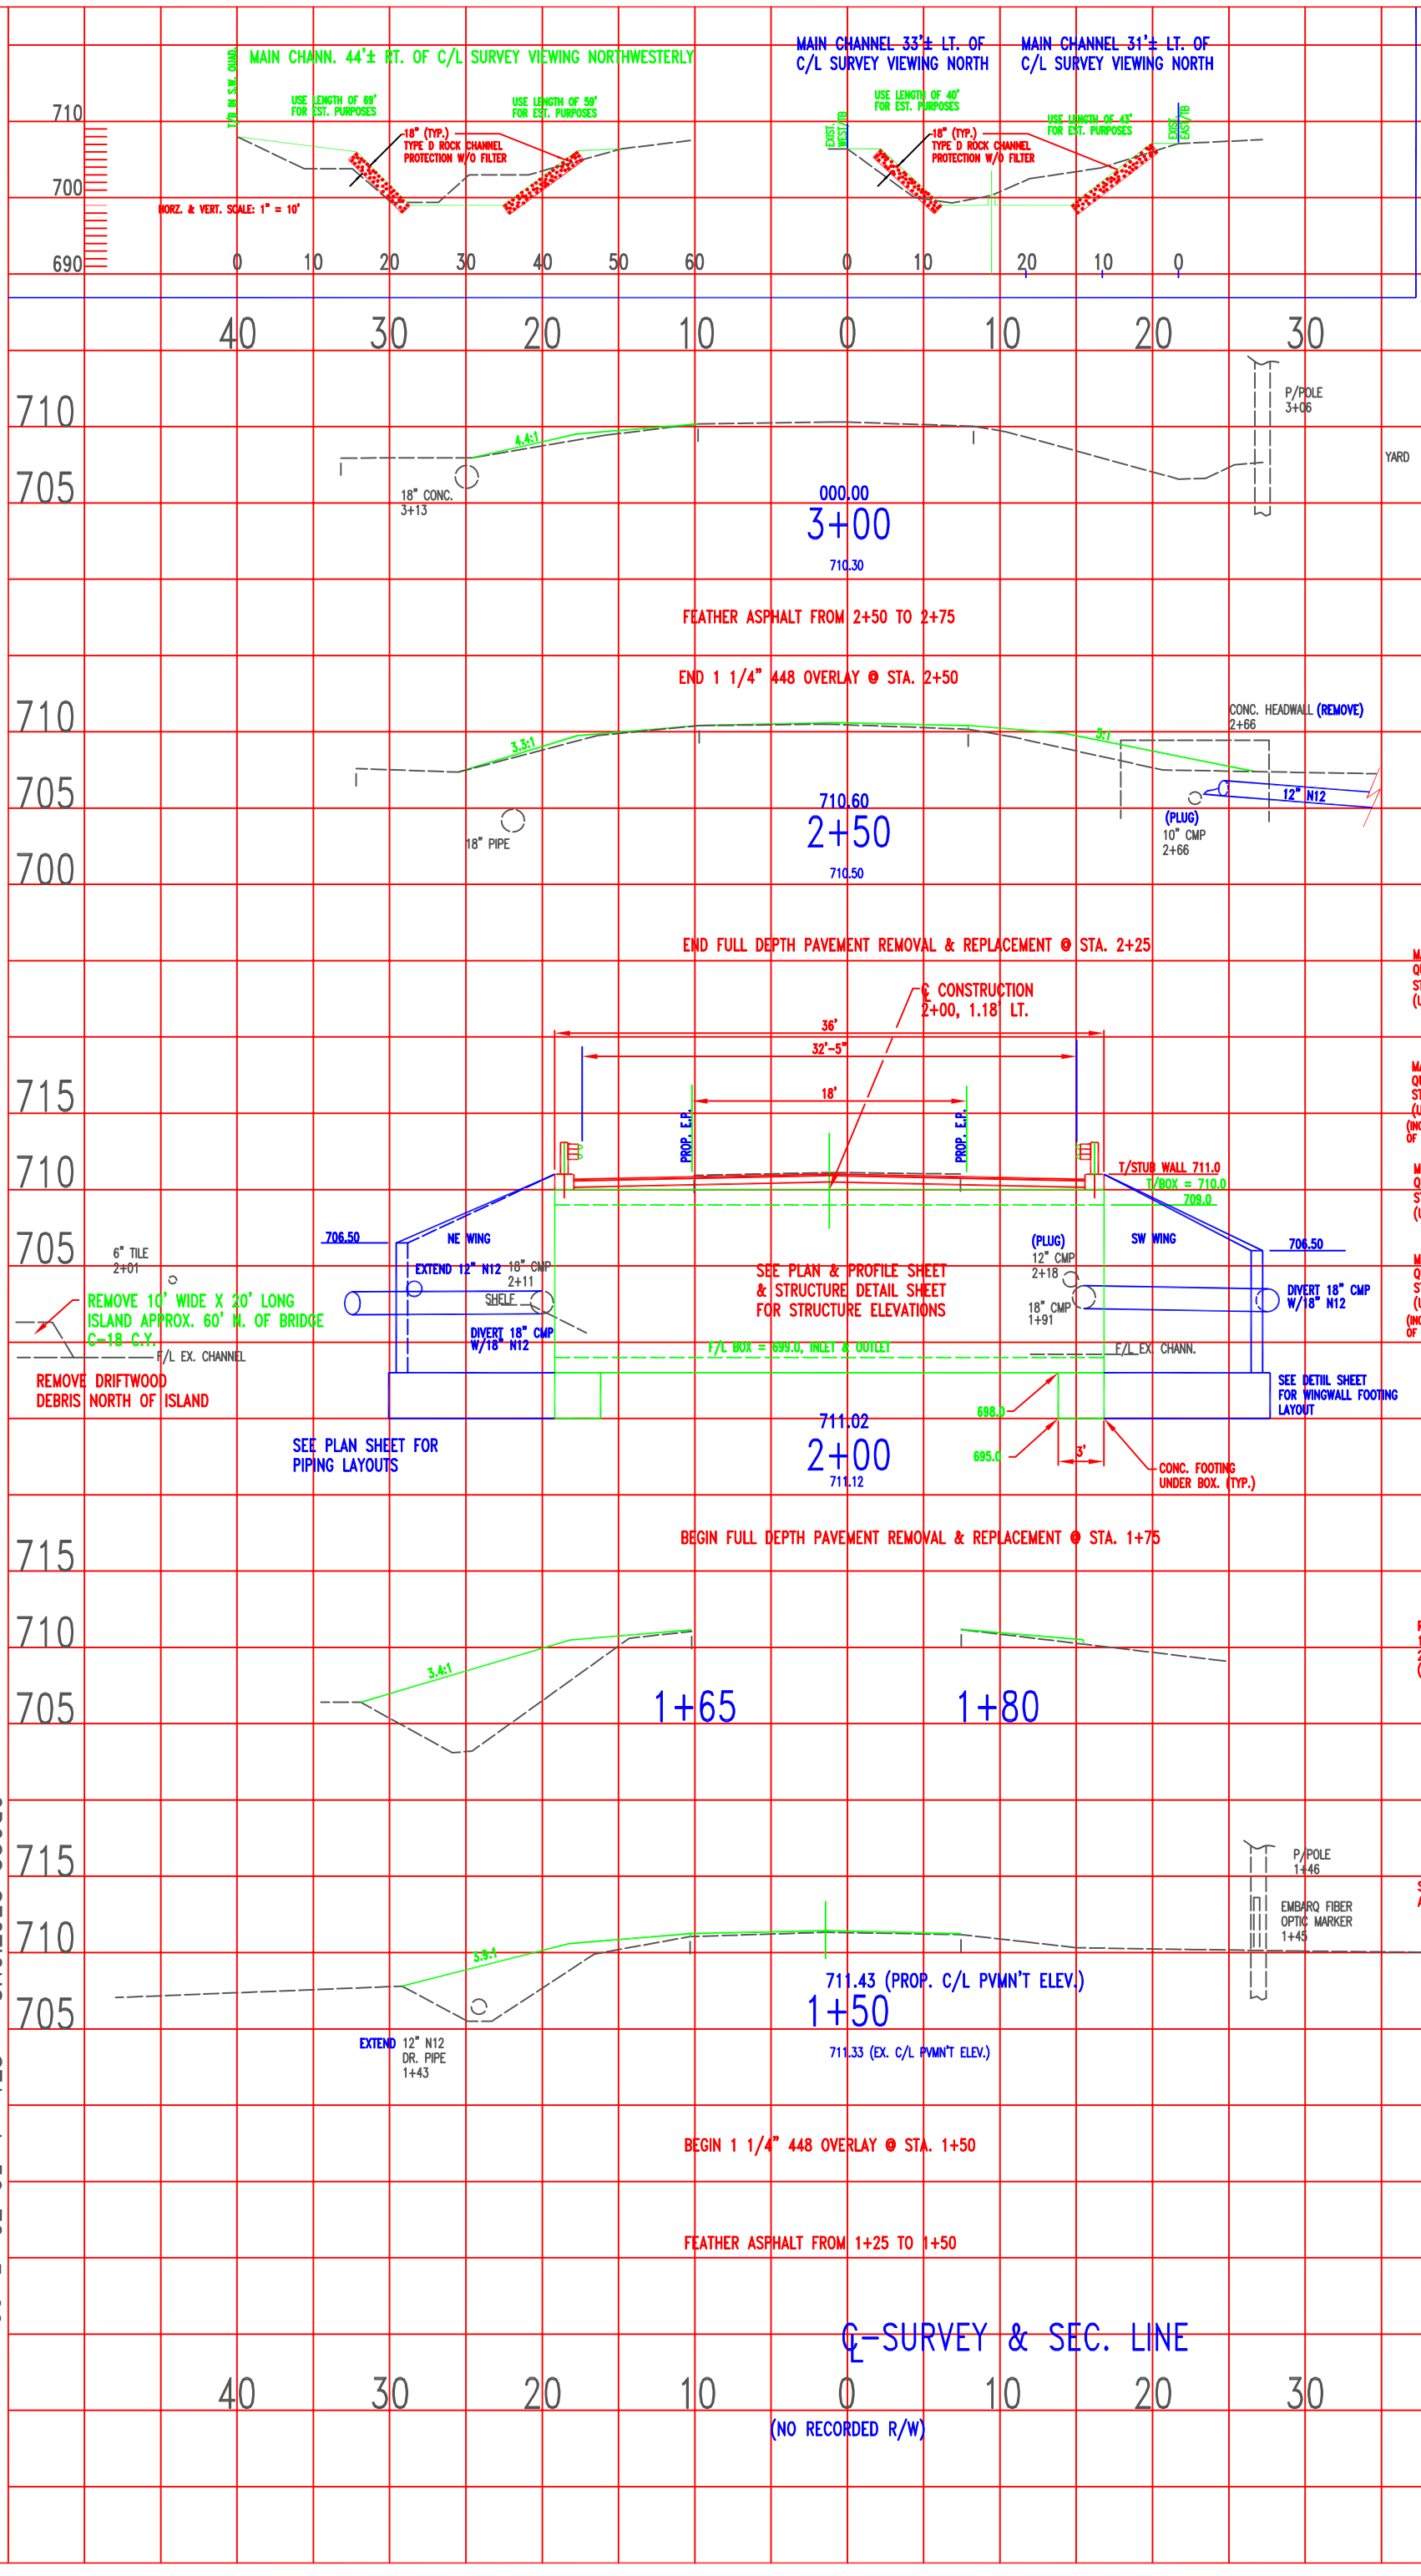

EARTHWORK

	END AREA CUT	END AREA FILL	VOLUME CUT	VOLUME FILL
2+61 RT.	0	14		
			0	20
2+22 RT.	0	14		
SHLD. AREA 2+22 RT.	0	14	0	4
SHLD. AREA 2+14 RT.	0	14		
3+05 LT.	0	3	0	5
2+50 LT.	0	2		
2+11 LT.	0	2	0	3
SHLD. AREA 2+11 LT.	0	1	0	1
SHLD. AREA 2+05 LT.	0	1		
MAIN CHANN. IN SE QUAD. 45' RT. OF C/L STRUCTURE (USED 59' LENGTH)	40	6	87	13
MAIN CHANN. IN SW QUAD. 45' RT. OF C/L STRUCTURE (USED 69' LENGTH) (INCLUDES A FILL DEDUCTION OF 26 CY FOR RCP AREA)	0	32	0	82
MAIN CHANN. IN NE QUAD. 30' LT. OF C/L STRUCTURE (USED 43' LENGTH)	48	3	76	5
MAIN CHANN. IN NW QUAD. 35' LT. OF C/L STRUCTURE (USED 40' LENGTH) (INCLUDES A FILL DEDUCTION OF 11 CY FOR RCP AREA)	4	23	6	23
SHLD. AREA 1+95 RT.	0	1		1
SHLD. AREA 1+69 RT.	0	1		
ISLAND EXCAVATION APPROX. 60' N. OF BRIDGE			18	0
ROADWAY EXCAVATION 1+75 TO 1+87 & 2+13 TO 2+25 (436 SF X 1' DEEP)			16	0
SHLD. AREA 1+86 LT.	0	6	0	2
SHLD. AREA 1+77 LT.	0	6		
1+77 LT.	0	54	0	24
1+65 LT.	0	54		
			0	24
1+50 LT.	0	32		
			0	12
1+40 LT.	0	32		
TOTAL THIS SHEET			203	219

BRIDGE U-8.60
HENRY COUNTY

6/6