PART OF S.W 1/4 SECTION 22 PLEASANT TWP.

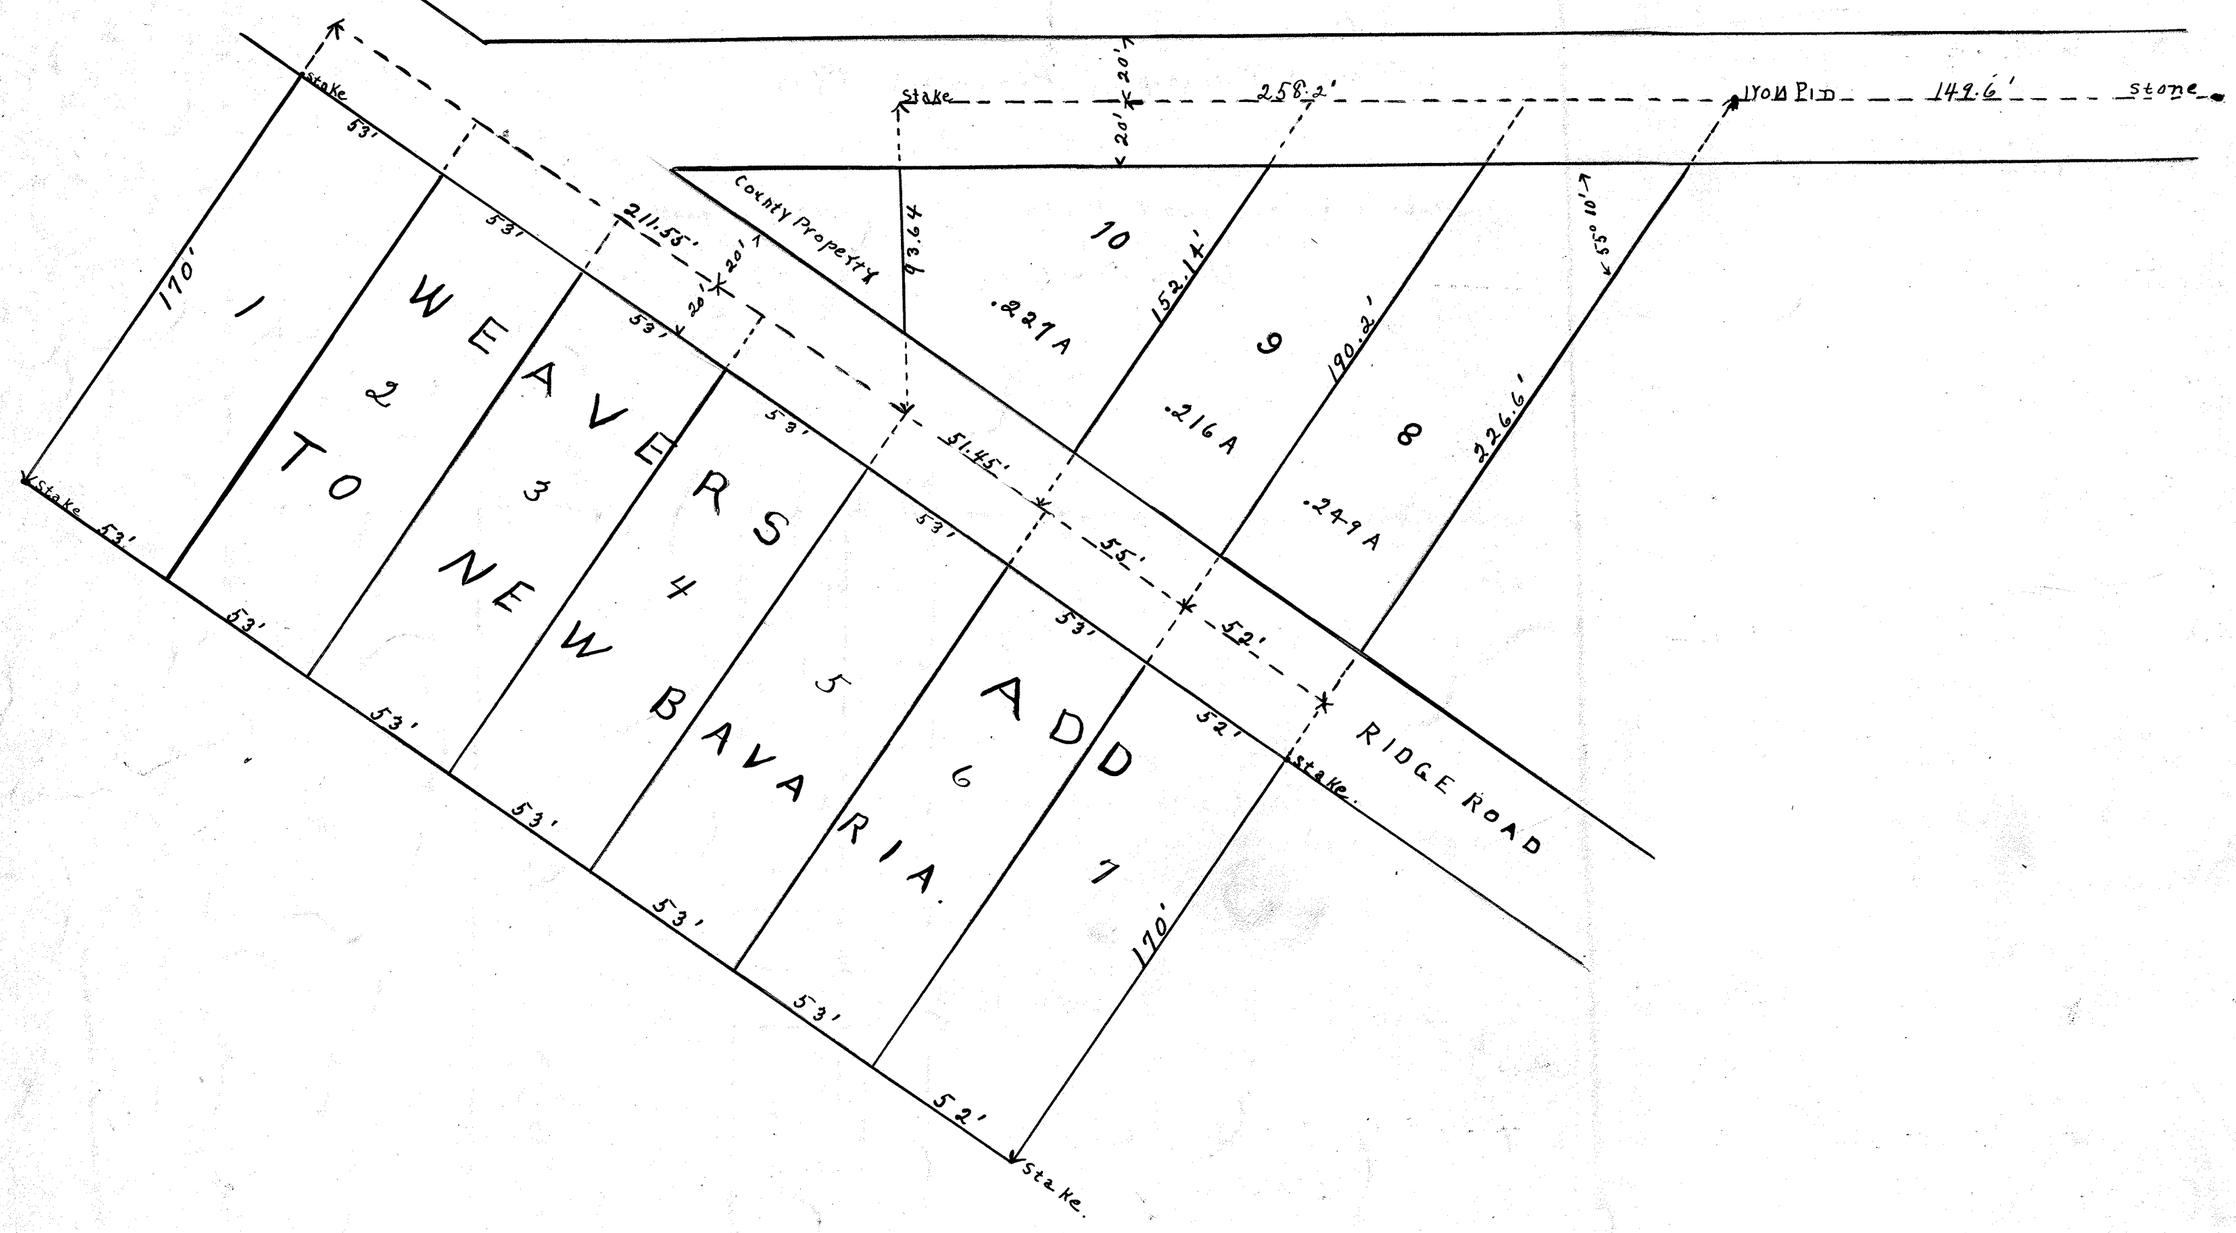

Plat and Field Notes of Weaver's
Addition to New Bavaria.

Weaver's addition is located in the South-west Quarter of Section 22 Pleasant Township, Henry County, Ohio. Found corner stone 441.5 ft. West of center of Section. 149.6 ft. West of said stone. set iron pin: Thence South 34° 50' West 396.6 ft. Thence north 55° 10' West 370 ft. Thence north 34° 50' East 170 ft. Thence South 55° 10' East 211.55 ft. Thence North 93.64 ft. Thence East on 1/2 section line. 258.2' To the place of beginning containing 2.13. Acres of land.

Said addition contains 10 lots numbered from 1 to 10. Lots from 1 to 6 are uniform in size. The remaining lots are as indicated on the Plat.

I certify that the above Plat and field notes are correct, as surveyed by me June 19th. 1925.

S. W. Duckwall Dept. Sur.

I, Susanna Weaver, do hereby certify that the annexed plat and field notes thereof was made at my request and in accordance with my instructions and that I do adopt the same as my First Addition to the Village of New Bavaria, Henry County, Ohio. And I do also dedicate the Streets to public use and desire the same to be recorded as such.

Witnesses: J. F. Vandenbrock. Frances Spencer } Susanna Weaver.

State of Ohio, ##
Henry County, S.S. ## Personally appeared before me, a Notary Public in and for said County, Susanna Weaver, who acknowledged that she did sign the foregoing instrument and that the same is her free act and deed. In Testimony Whereof, I have hereunto subscribed my name at Napoleon, Ohio, this 4. day of September, 1925.

(notary Seal) J. F. Vandenbrock.
Notary Public.

Received for Record September 24th 1925
at 9:47 o'clock, a. m.
Recorded, September 24th 1925.
Fee $2.75

Omie B. Mason, Recorder.
By Alice Bowers, Deputy