R K Scotts first addition to the Town of Napoleon

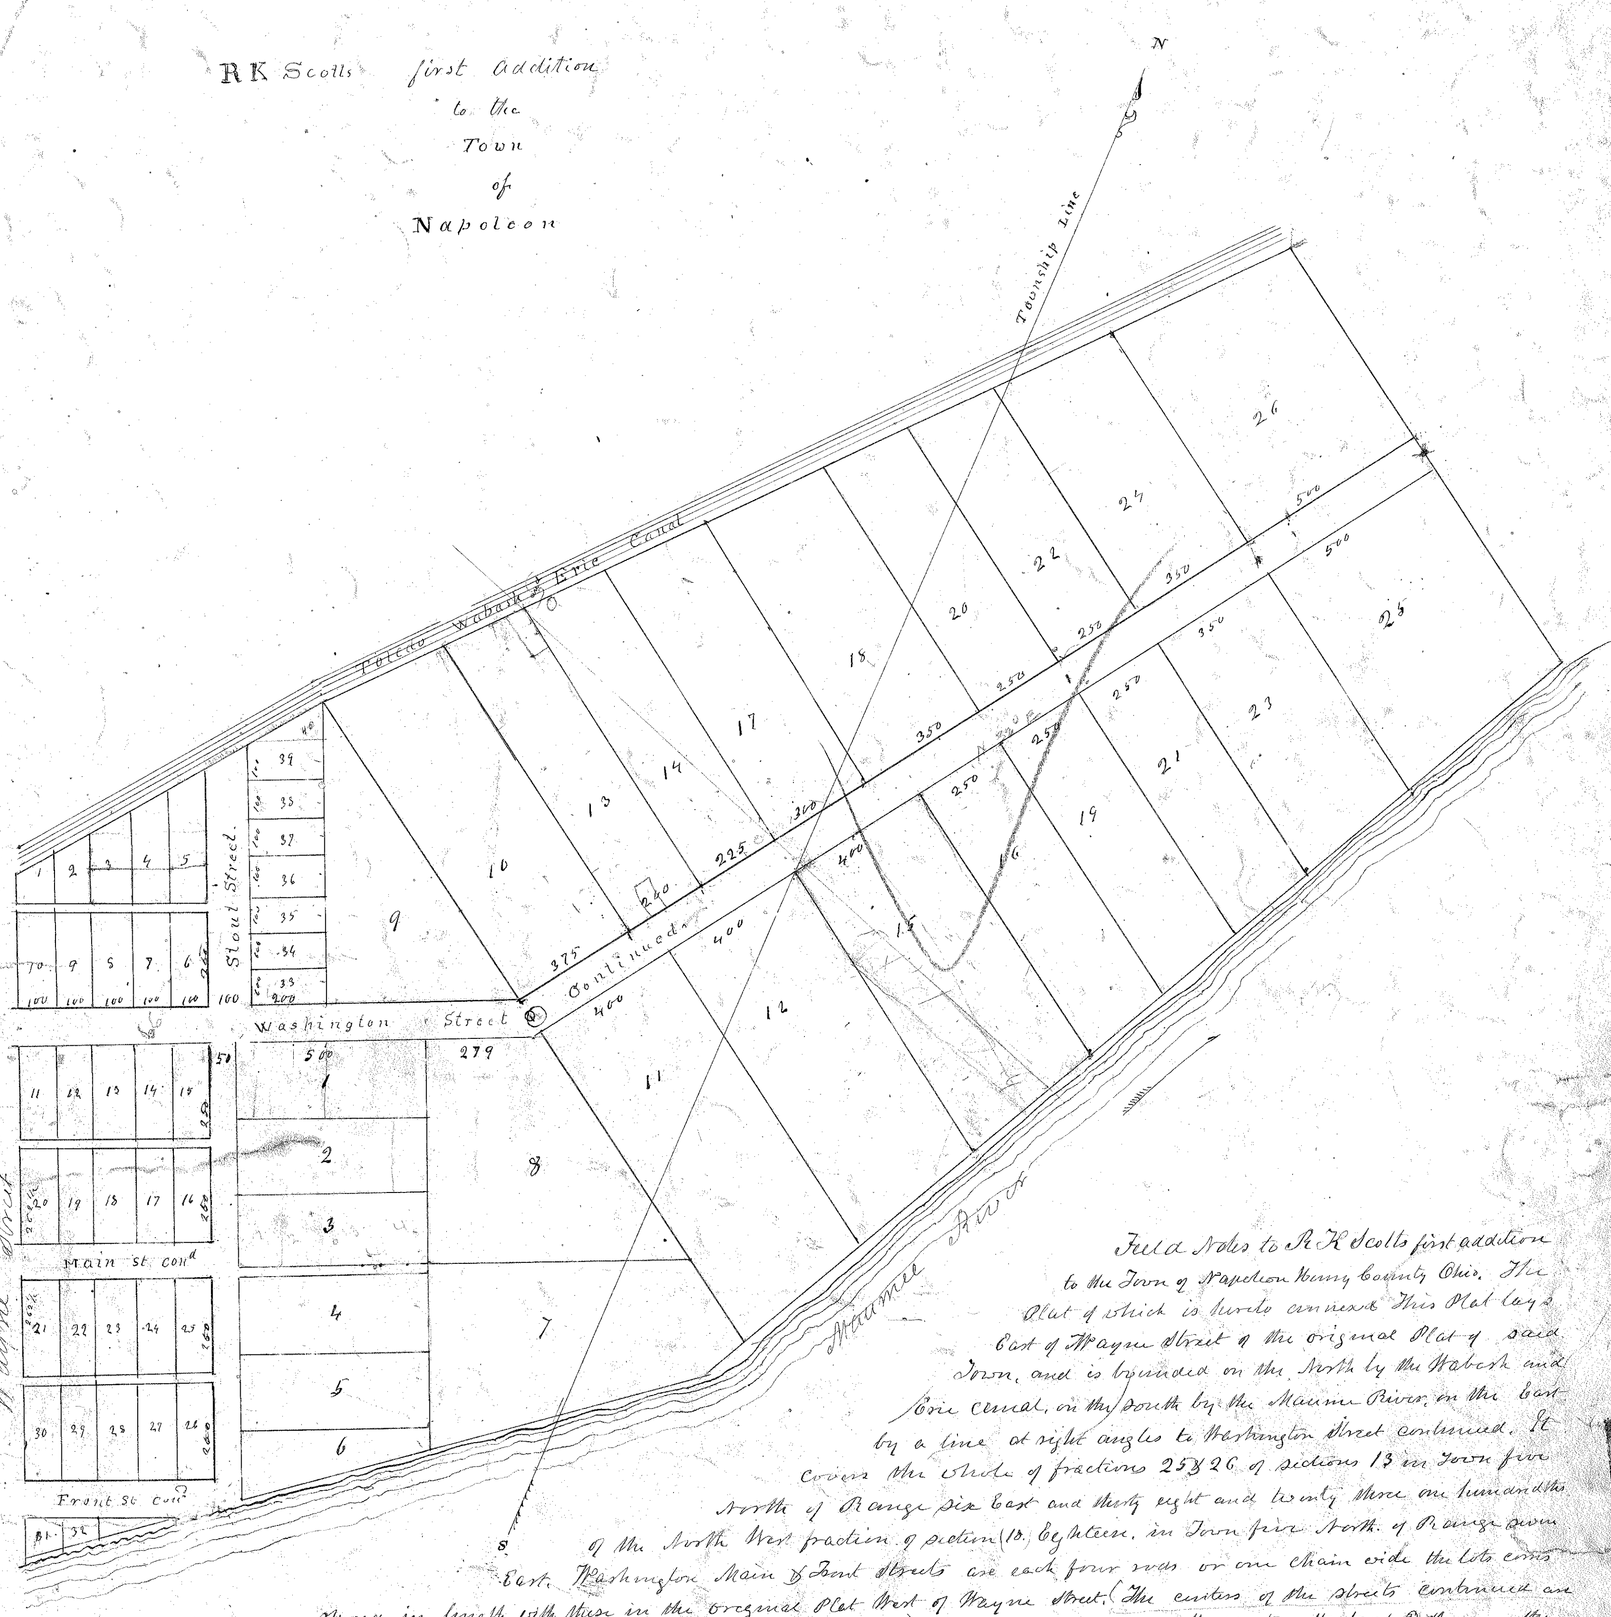

Field Notes to R. K. Scotts first addition to the Town of Napoleon Henry County Ohio. The Plat of which is hereto annexed This Plat lays East of Wayne Street of the original Plat of said Town, and is bounded on the North by the Wabash and Erie canal, on the South by the Maumee River, on the East by a line at right angles to Washington Street continued. It covers the whole of fractions 25 & 26 of sections 13 in Town five North of Range six East and thirty eight and twenty three one hundredths of the North West fraction of section (13) Eighteen, in Town five North of Range seven East. Washington Main & Front streets are each four rods or one chain wide the lots cross Sixty in length with those in the original Plat West of Wayne Street. (The centers of the streets continued are the same as in the Original Streets. West of Wayne street) there is an angle in Washington Street at ⊕ thence the course is North 32° East. Magnetic variation being 2° East. the west line of Out lots 7 and 8 are at right angles to Washington Street West of the angle and at the East line of the same is at right angles to said Street. east of said angle being North 58° West or South 58° East. The residue of the Out Lot lines east of the angle are all at right angles to said Street The whole is laid out substantially as platted. The figures at the end of the lots and out lots show their width in links. There are stones planted in the center of Washington Street at the angles and one in the center thereof near the Creek bank. Lots No 30 is 250 and lots 21, 20 & 10, 10 are each 262½ links measured with a half chain elongated 3¼ inches in order to correspond with the Original Measurement of the Original Town Plat. Surveyed for Gen. R. K. Scott and platted October 6 1865. H. Strong County Surveyor.

The State of Ohio Henry County ss. I R. K. Scott do hereby certify that the foregoing survey and plat was made at my request and in accordance with my instructions as an addition to the Original Plat of the Town of Napoleon, and I adopt the same and request it may be recorded as such. R. K. Scott.

The State of Ohio
Henry County ss. Before me the subscriber a Notary Public in and for said county, before me personally came R. K. Scott the signer of the above certificate and acknowledged the signing thereof to be his act and deed for the purposes therein set forth {L.S.} James G. Haley Notary Public

Filed for Record Oct 6th 1865 and Recorded Nov 20 1865

W. F. Daggett Recorder

18