See Vol 1 Page 311 Deed Records

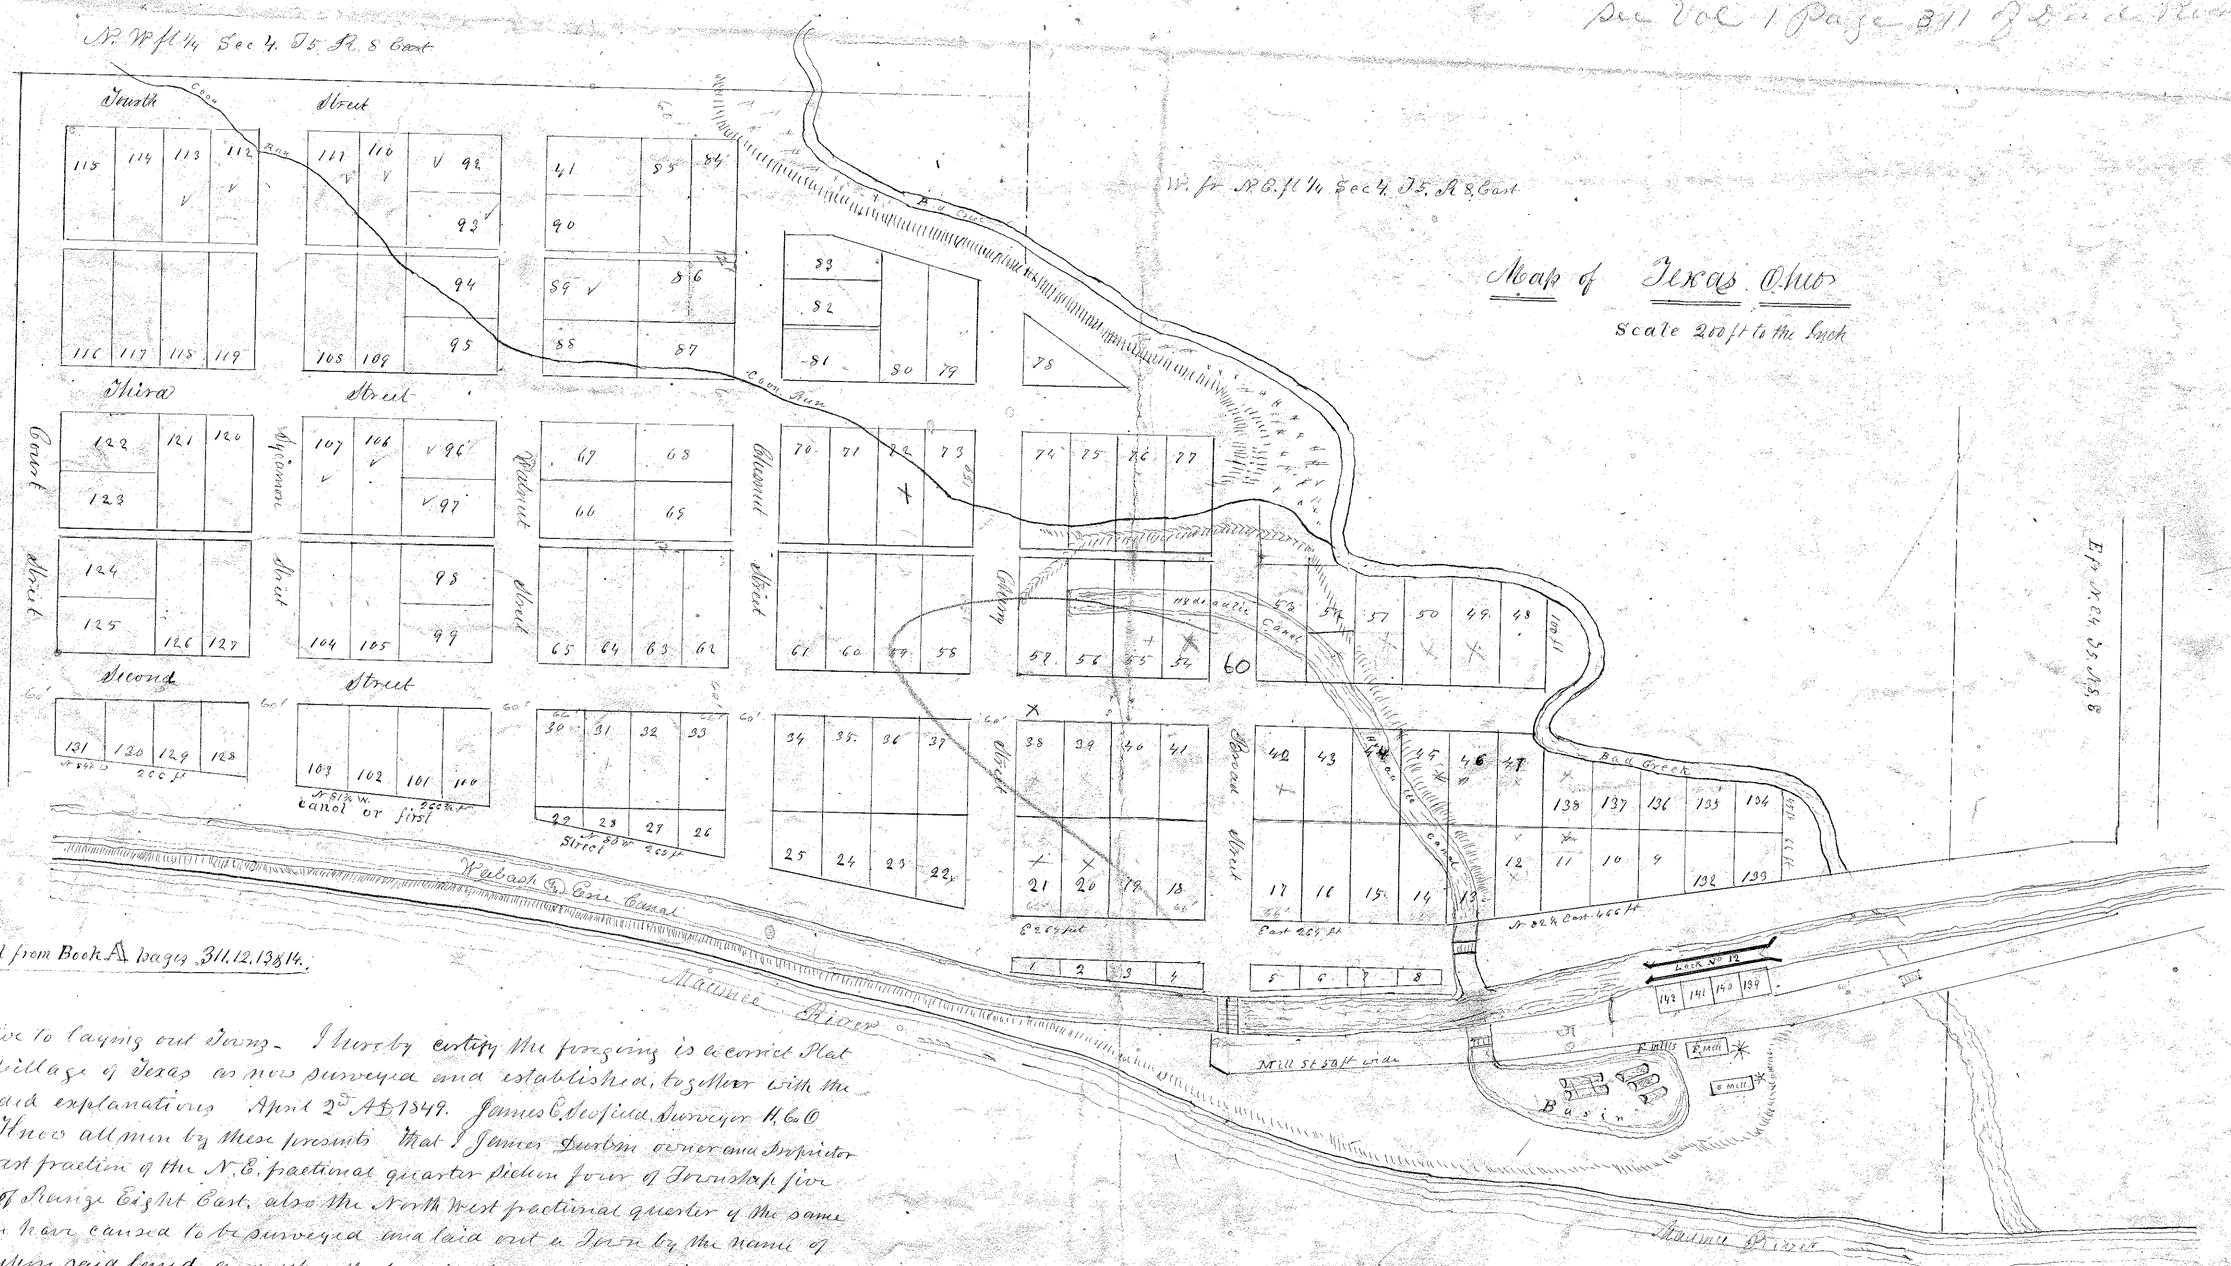

Copied from Book A pages 311.12.13&14.

relative to laying out Town. I hereby certify the foregoing is a correct Plat of the Village of Texas as now surveyed and established, together with the appended explanations. April 2d A.D. 1849. James C. Stofiel Surveyor H.C.O

Know all men by these presents that I James Durbin owner and Proprietor of the West fraction of the N.E. fractional quarter section four of Township five North of Range Eight East, also the North West fractional quarter of the same section have caused to be surveyed and laid out a Town by the name of Texas upon said land and upon the foregoing plan and specifications are a correct exhibit of the location and the number and size of the lots streets and alleys in said Town. In testimony whereof I have hereunto set my hand and seal this 2 day of April A.D. 1849. James Durbin [L.S.]

The State of Ohio
County ss Be it remembered that James Durbin personally appeared subscriber a justice of the Peace within and for said County and ledged the signing and sealing of the foregoing instrument of writing act and deed for the purposes therein mentioned.
Given under my hand and seal and dated April 2 A.D. 1849 H. Allen J.P. [L.S.]
foregoing town plat and explanations was rec. for Record April 10th 1849 and Recorded April 30th A.D. 1849. A Craig Recorder Henry County Ohio

N

A Card

This Plat and the preceding ones embraced all on the Records of Henry County both of Towns and subdivisions and parts of Lots of fractions in the divisions of sections or parts of sections. I have enlarged many of the Town Plats and those which were incorrectly Plated, I have Plated in conformity to the field Notes. Some minor errors occur in the copy such as R for Range & vice versa and other similar discrepancies, but none materially altering the meaning of the original text as I verily believe. Napoleon Ohio Jany 27 A.D. 1877.

Hezekiah Strong,
Born in the Town of Hartford County of Orange and state of Vermont March 23d A.D. 1806