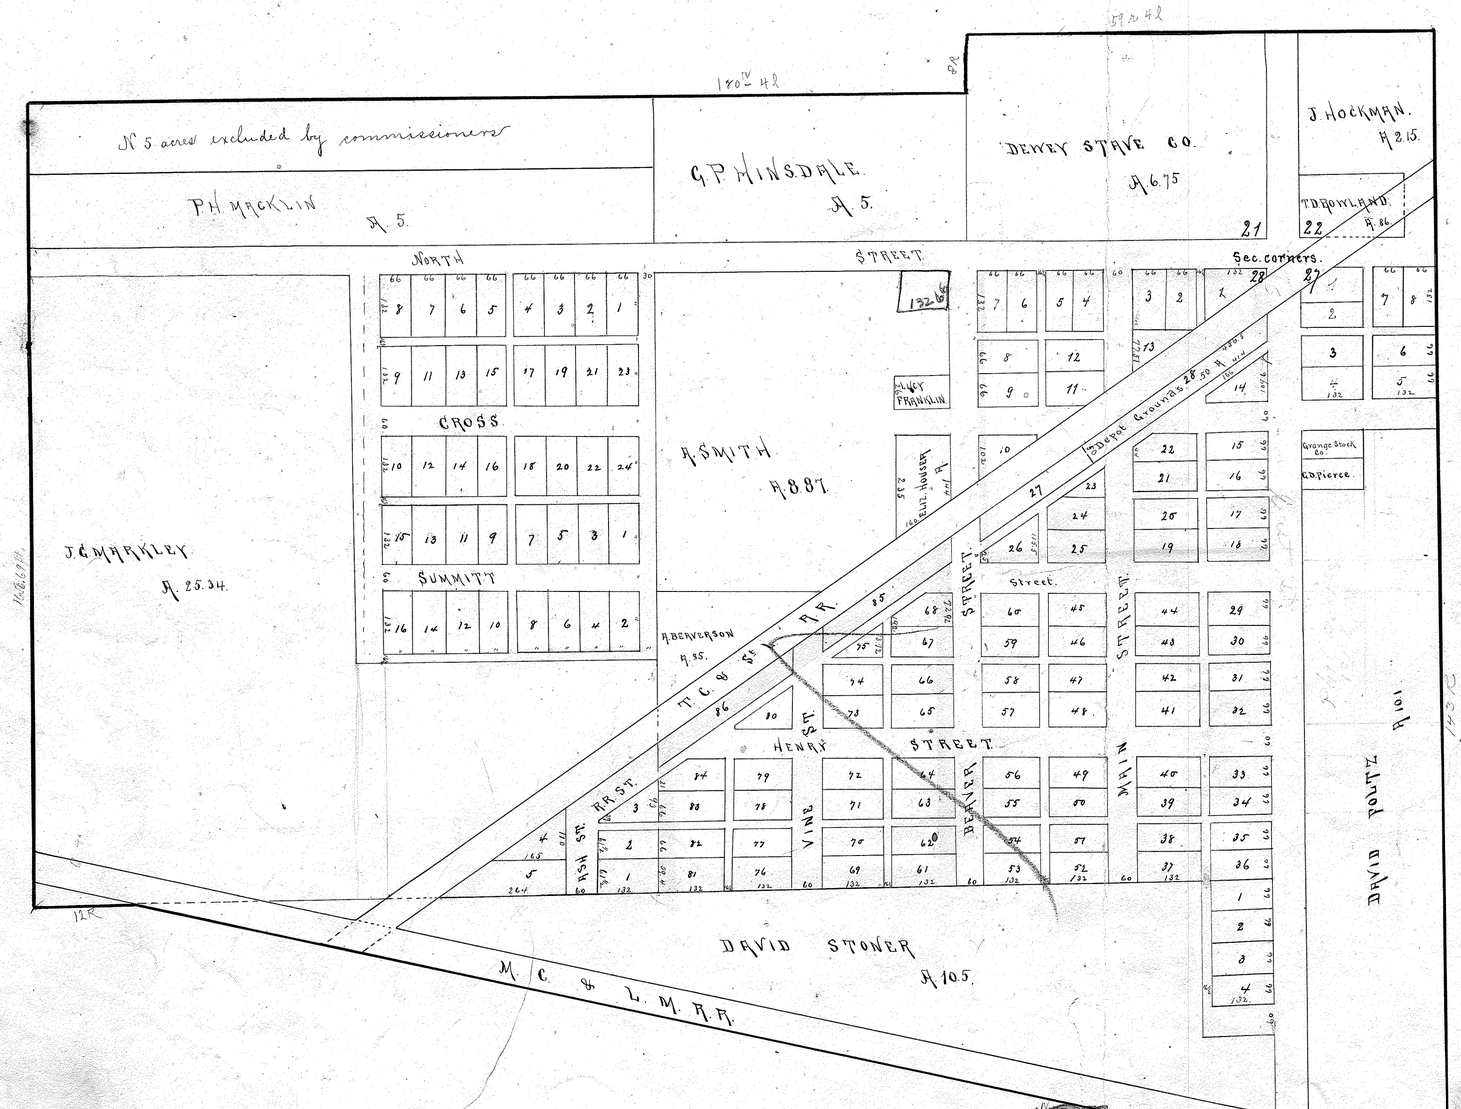

PLAT OF McCLURE

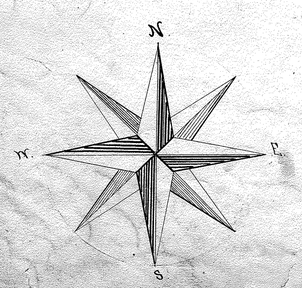

Scale 12 rods to one inch

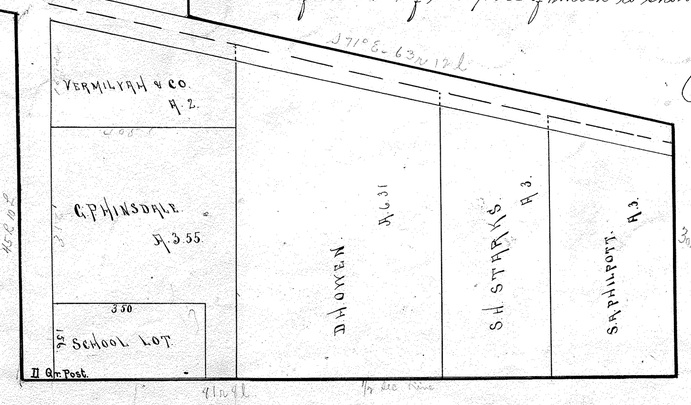

Description of Plat

Starting at South west corner of the North west, N.E. of Sec. No 28 Town 5 North, Range 8 East. Henry County Ohio; thence North along the ½ section Line (to a point 20 rods in Sec. 21) 100 rods along G. Linke; Thence East 120 R - 4 L; thence North 8 R, thence East (to a point in Sec. 22, - 18 R - 20 L.) 59 R and 4 L, thence South to the North line of the M. C. & L. M. R.R. bd 143 R; thence S 71° E - 63 R - 12 L. thence South to the ½ sec line of sec 27 30 R - 20 L.; thence West along the ½ Sec. Line to the West line of the public road between sections 27 & 28 - 81 R - 8 L; thence S along the west line of said road to the South line of the M. C. & L. M. R.R. bd 45 R - 10 L.; thence N 77 W - 157 R - 5 L.; thence West 12 R to the point of starting; embracing parts of Sections 28, 21, 22 & 27.

The Plat includes the Village of McClure proper, lying in the NE cor of the NE of sec. 28. embracing lots 1 to 28, the 1st Addition of John McClure lying in the SE cor of the NE of sec. 28 embracing Lots 29 to 60. Also John McClure's 2nd addition lying in the SW cor of the NE of sec. 28 embracing Lots 61 to 85.

David Poltz' addition lying in the NW cor of N½ of the NW¼ of section 27 embracing lots to 8.

David Stoner's addition lying in NE cor of the S½ of NE¼ of sec. 28 embracing Lots 1 to 4.

J. G. Markley's 1st addn lying in the N cor. of NW of sec. 28 embracing lots 1 to 24; also J. G. Markley's 2nd addn lying immediately South of his 1st addn embracing Lots 1 to 16. Ammon Smith's addn lying in the S cor. of the NW of sec. 28 including that part South of the P.C. and St. L. R.R. and embracing lots 1 to 5

The plat also includes the remaining parts of the NE and the NW of sec. 28 also that part of the S½ of the NE¼ of 28 lying N of the M. C. & L. M. R.R. The Spt of the SW of sec. 21 also the Spt of the SE of sec. 21. The SW corner of the SW¼ of sec 22 and the N and S parts of the N½ of the NW¼ of sec. 27. all of which is shown on the plat

Geo. Phillpott Jr.

Received for record the 10th day of August A.D. 1886. Recorded the 18th day of October A.D. 1886.

Thos. N. Durbin
Recorder

60