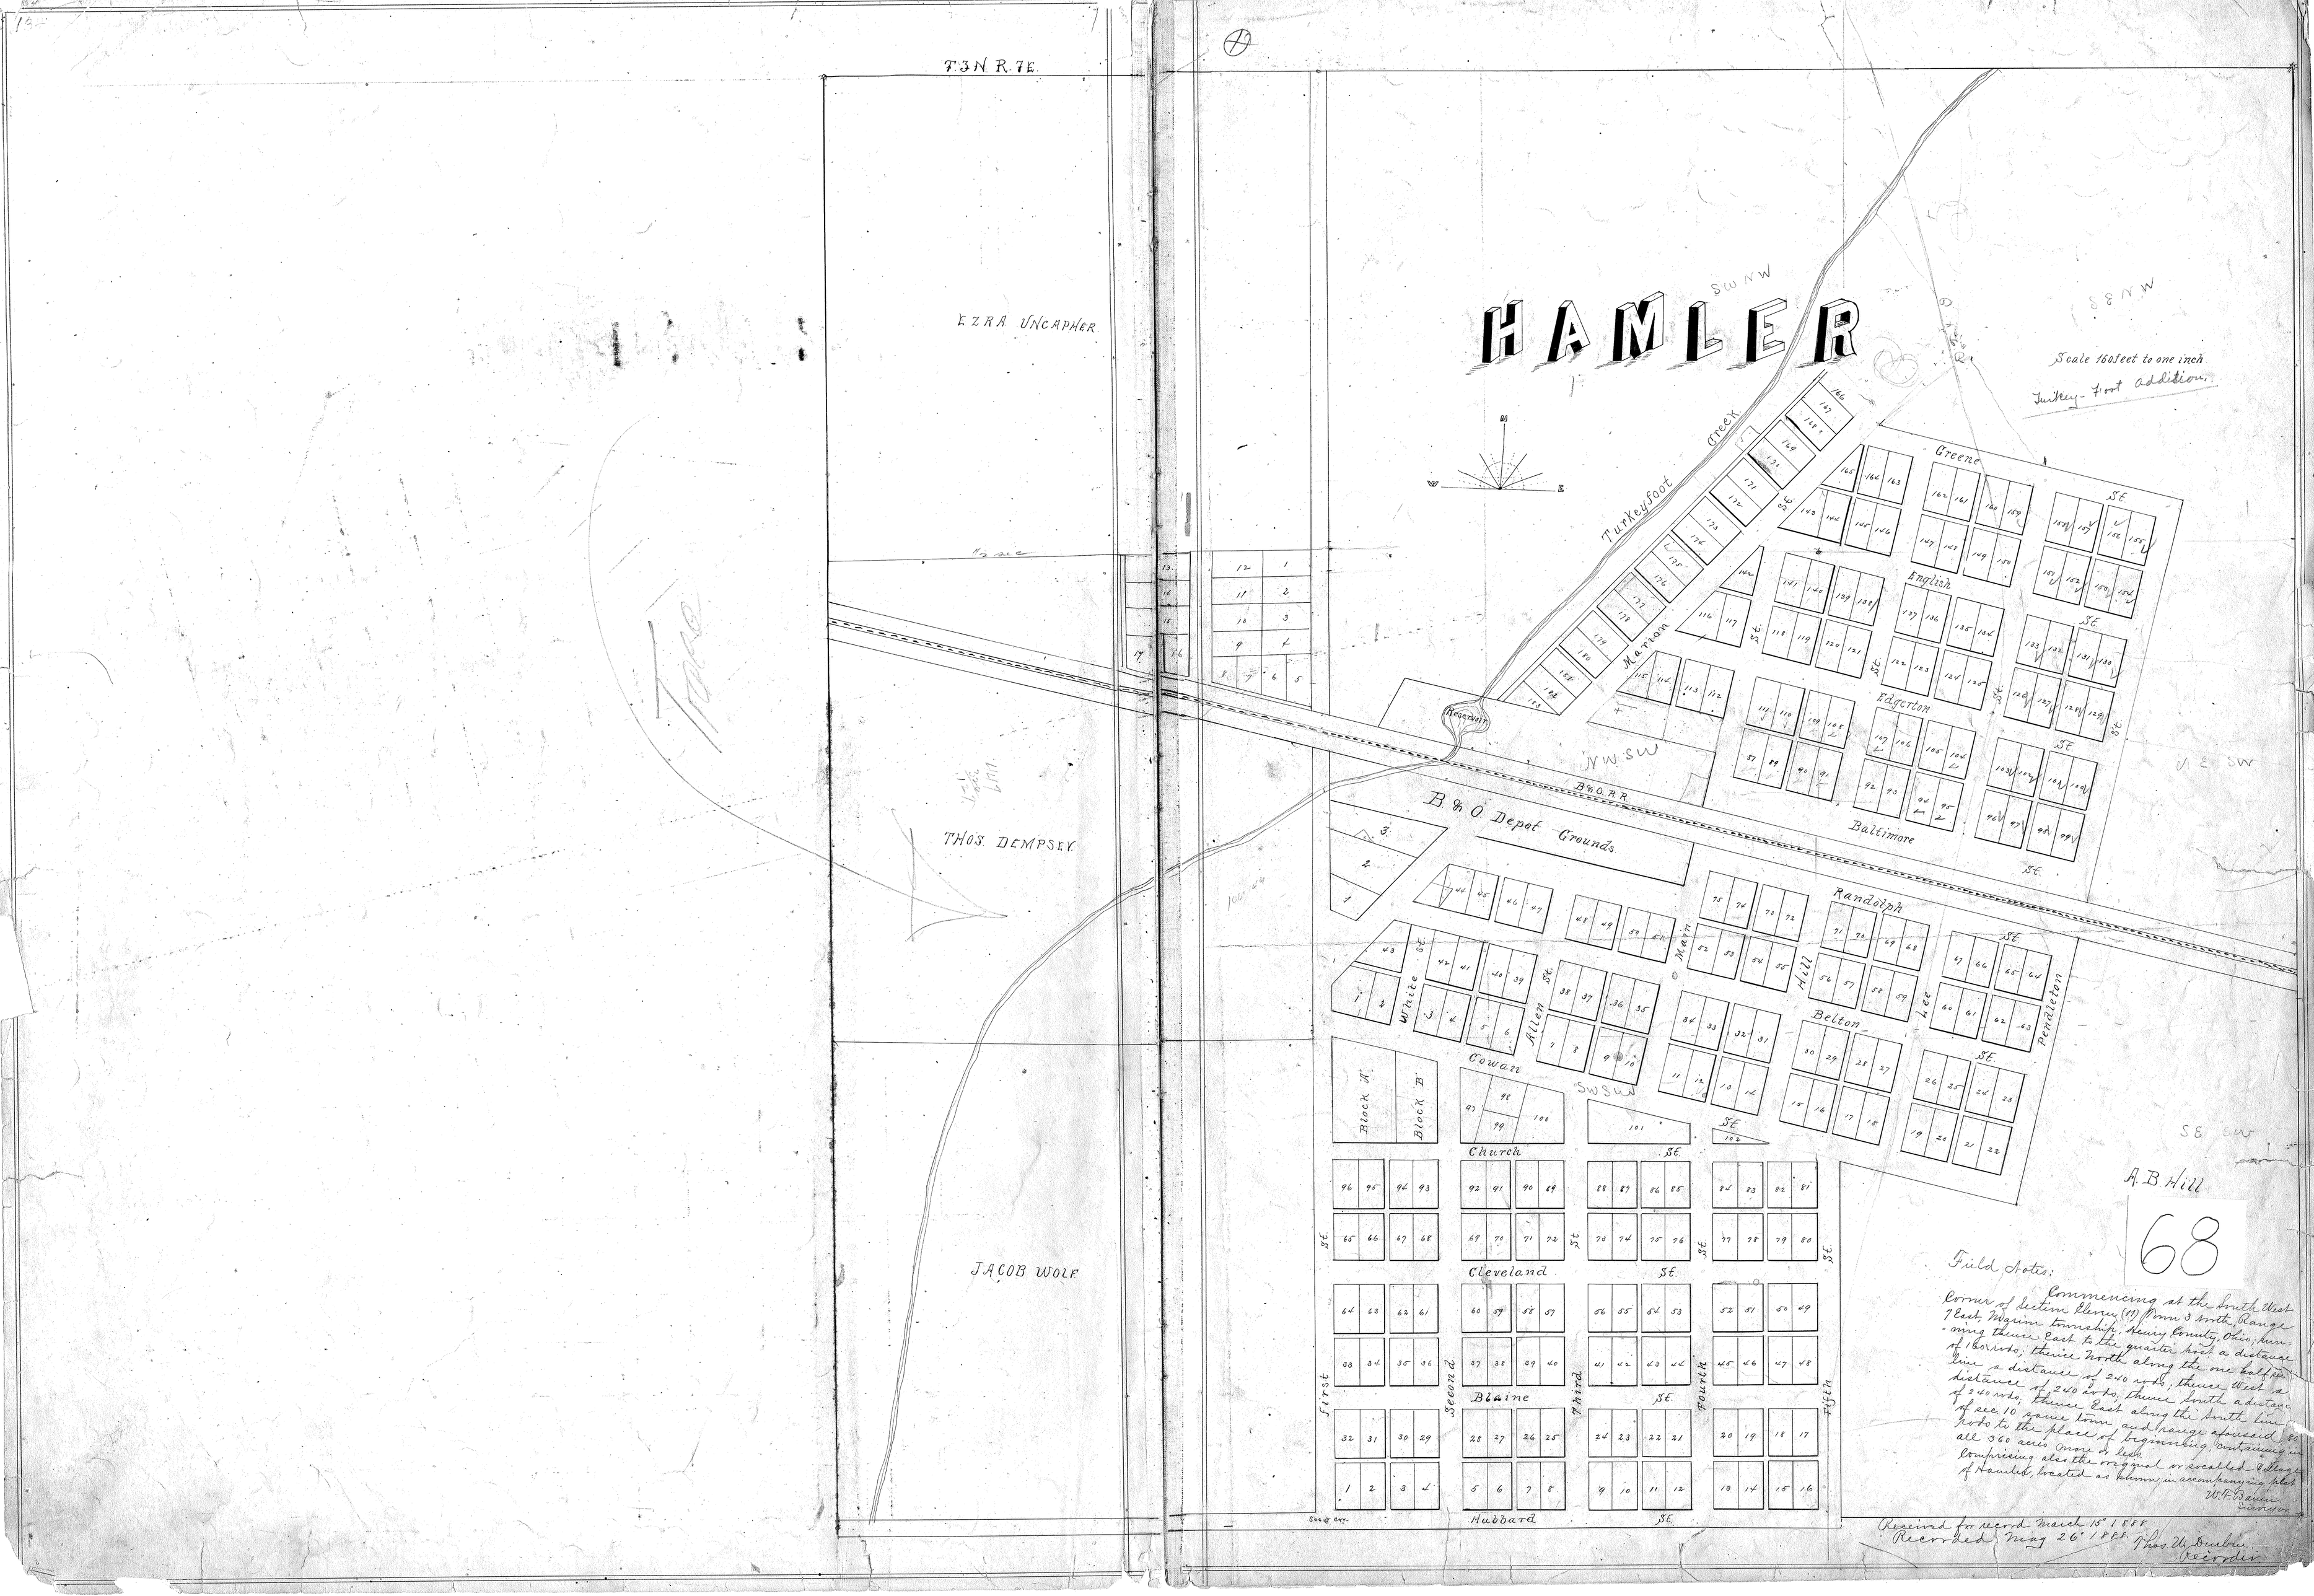
T.3N R.7E.
EZRA UNCAPHER
THOS. DEMPSEY
JACOB WOLF
HAMLER
Scale 160 feet to one inch.
Turkey-foot Addition.
Turkeyfoot Creek
Greene
English
Edgerton
Baltimore
Reservoir
B & O R.R.
B. & O. Depot Grounds
Randolph
Main
Hill
Belton
Lee
Pendleton
White
Allen
Cowan
Block A.
Block B.
Church
Cleveland
Blaine
Hubbard
First
Second
Third
Fourth
Fifth
A.B. Hill
68
Field Notes:
Commencing at the South West corner of Section Eleven (11) from 3 South Range 7 East, Marion township, Henry County, Ohio, running thence East to the quarter post a distance of 160 rods; thence North along the one half line a distance of 240 rods; thence West a distance of 240 rods; thence South a distance of 240 rods; thence East along the South line of sec. 10 same town and range aforesaid 80 rods to the place of beginning, containing in all 360 acres more or less.
Comprising also the original or recorded Village of Hamler, located as shown in accompanying plat.
W.F. Bauer
Surveyor
Received for record March 15 1888
Recorded Aug 26 1888
Thos. W. Durbin
Recorder