No. 8967 1/2

PARK ADDITION TO THE VILLAGE OF TEXAS.

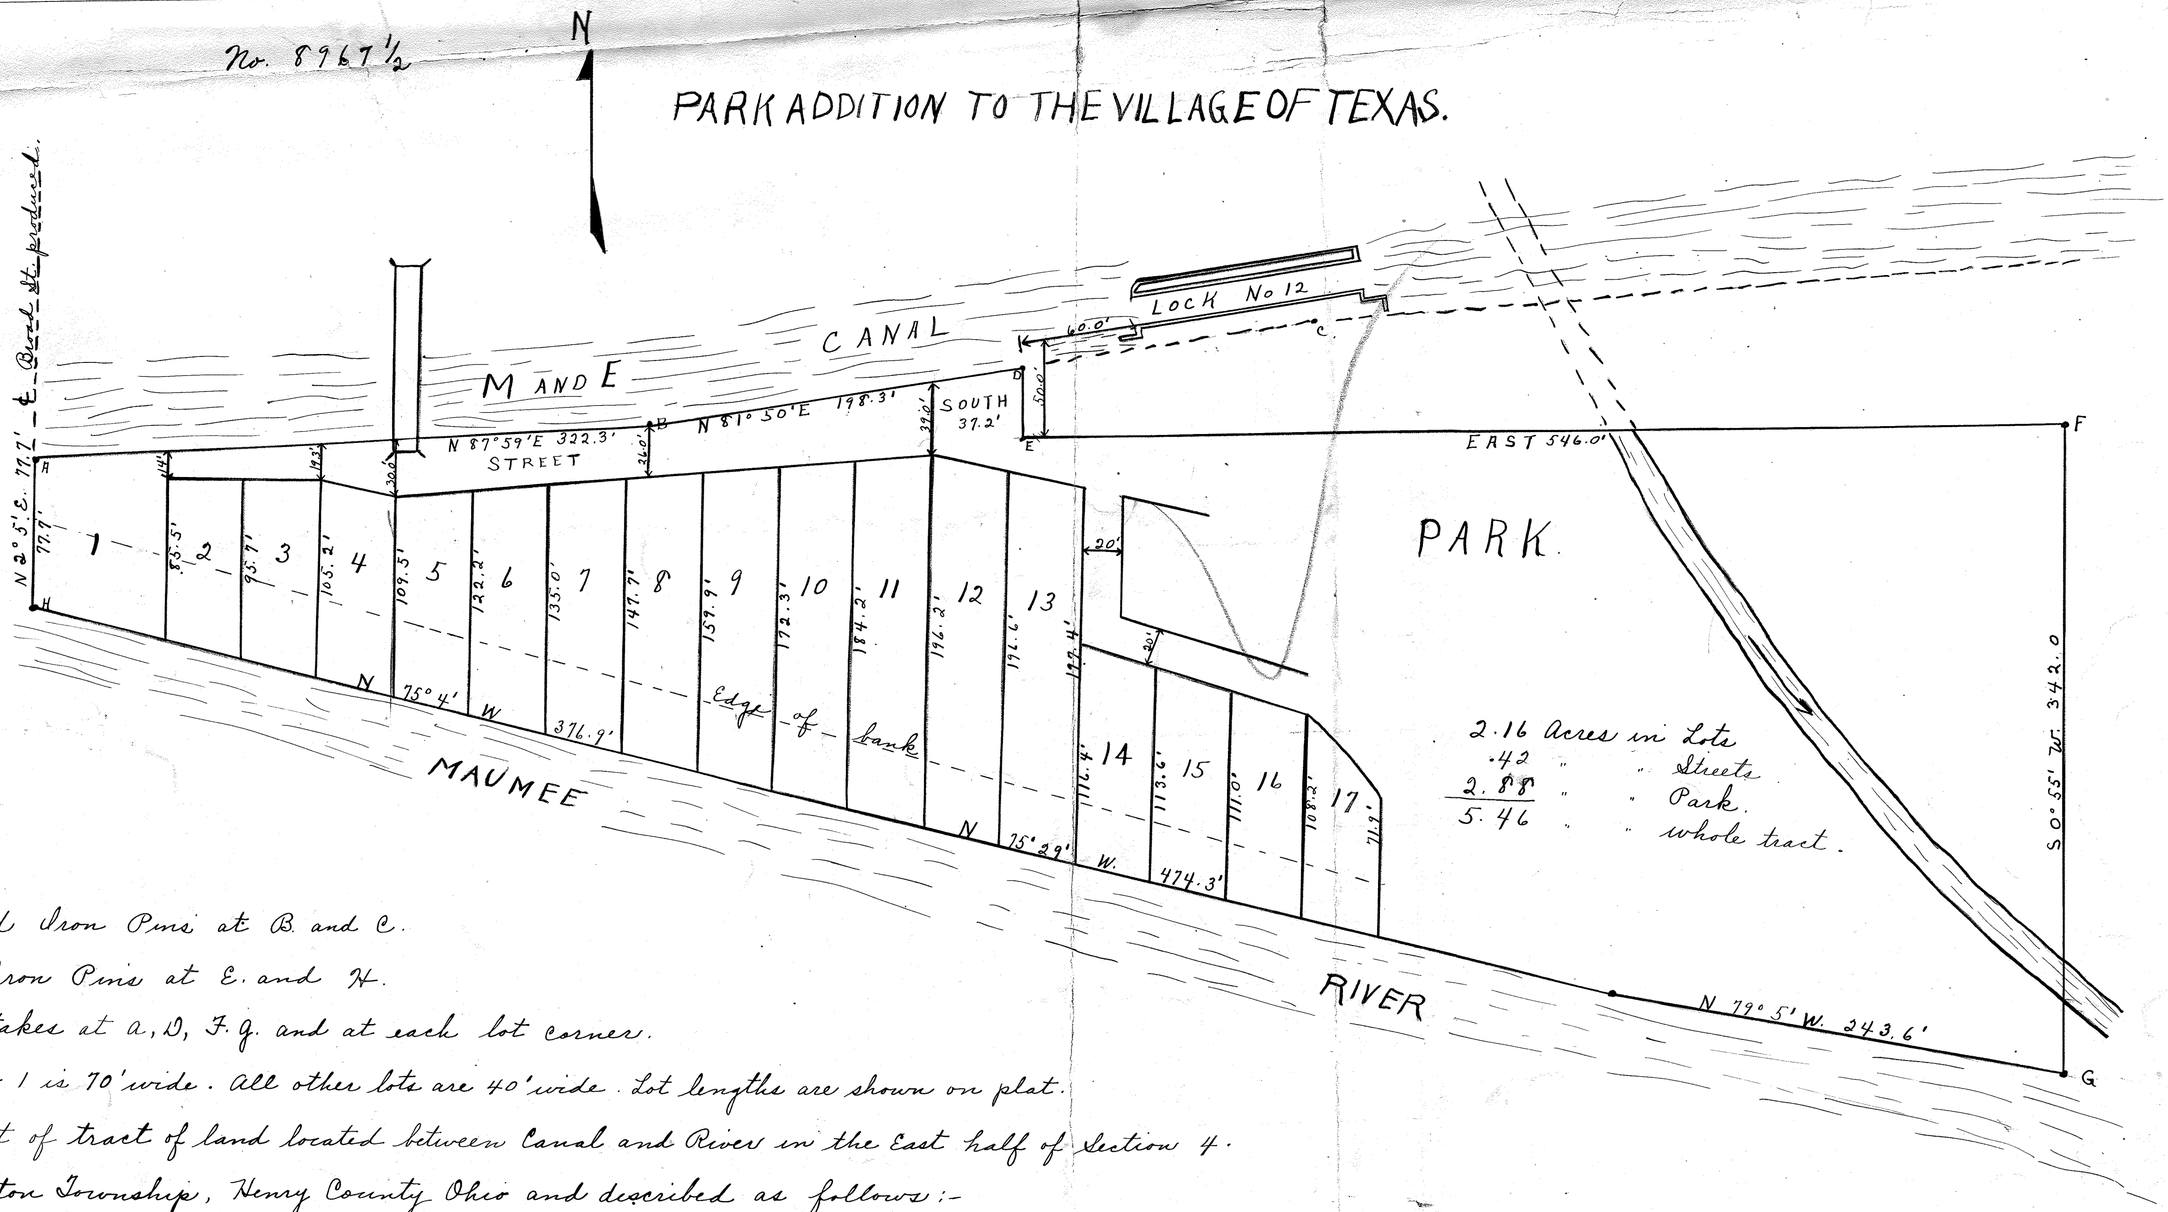

Found Iron Pins at B. and C.

Set Iron Pins at E. and H.

Set Stakes at a, D, F. G. and at each lot corner.

Lot No 1 is 70' wide. All other lots are 40' wide. Lot lengths are shown on plat.

Plat of tract of land located between Canal and River in the East half of Section 4. Washington Township, Henry County Ohio and described as follows:-

Commencing 60 ft. South-westerly thence 50 ft. South from the west end of lock No. 12,

thence East 546.0' to the 1/4 Section line.

" S. 0° 55' W. 342.0' to the Maumee River,

" N. 79° 5' W. 243.6'

" N. 75° 29' W. 474.3'

" N. 75° 4' W. 376.9'

" N. 2° 5' E. 77.7'

" N. 87° 59' E. 322.3'

" N. 81° 50' E. 198.3'

" South 37.2' to the place of beginning. Containing 5.46 acres of land.

I hereby certify that the above plat and field notes are correct as surveyed by me May 22", 24" and 25" 1926.

S. W. Duckwall.

Dept. Sur. Henry County, Ohio.

Received for Record June 30th 1926.
at 11:05 o'clock A. M. and.
Recorded July 6th 1926.
Fee $4.75.

Omer B. Mason, Recorder.
By Alice Bowers, Deputy.

9067